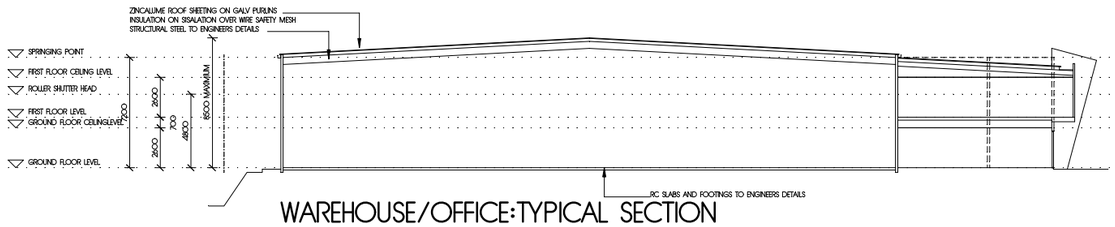

WAREHOUSE/OFFICE:TYPICAL SECTION

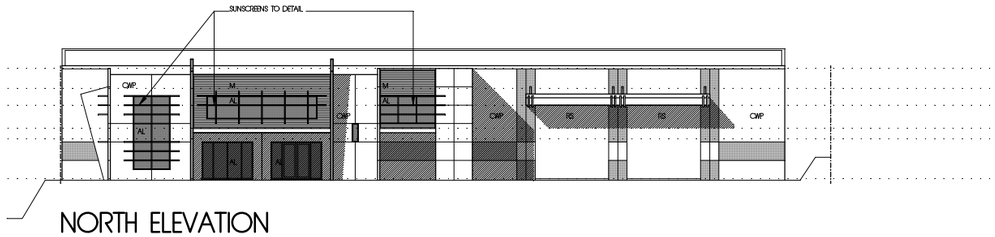

NORTH ELEVATION

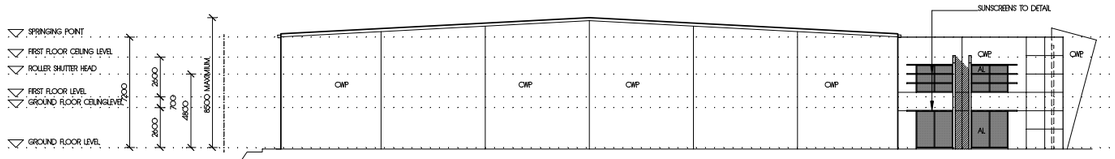

EAST ELEVATION

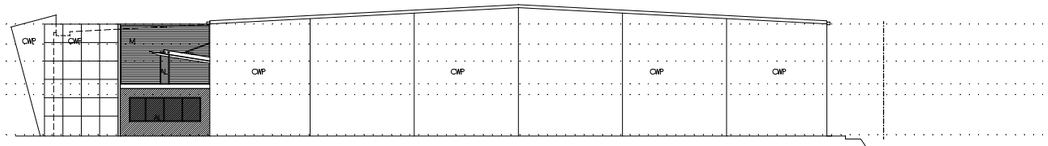

WEST ELEVATION

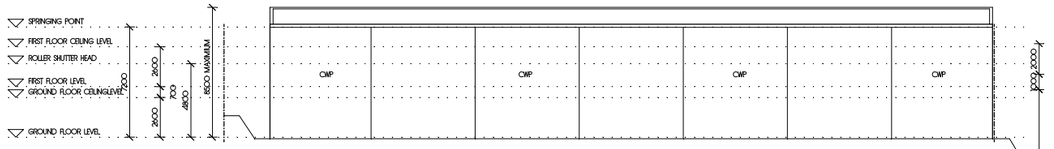

SOUTH ELEVATION

LEGEND

AL	ALUMINIUM FRAMED GLAZING
CWP	CONCRETE WALL PANEL
RS	ROLLER SHUTTER
CFC	COMPRESSED FIBRE CEMENT
M	COLORBOND SPANDEK RUN HORIZONTAL ON FURRING CHANNELS

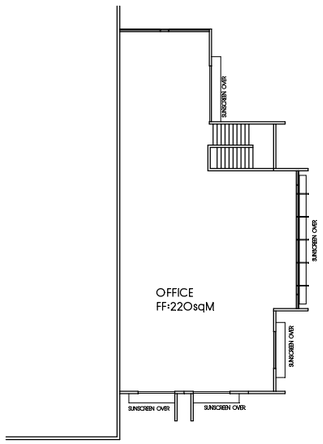
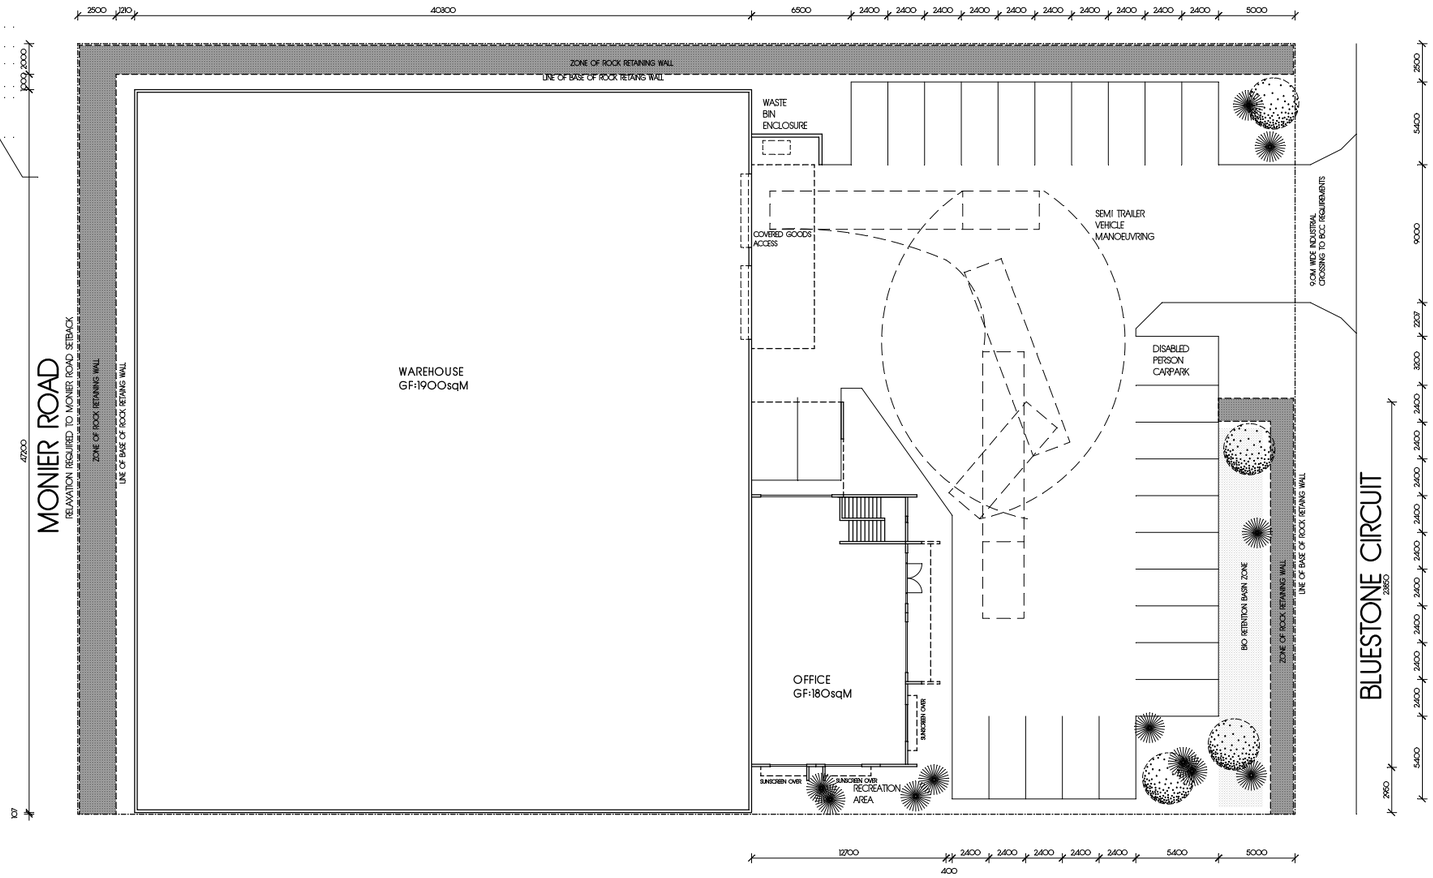
FIRST FLOOR PLAN