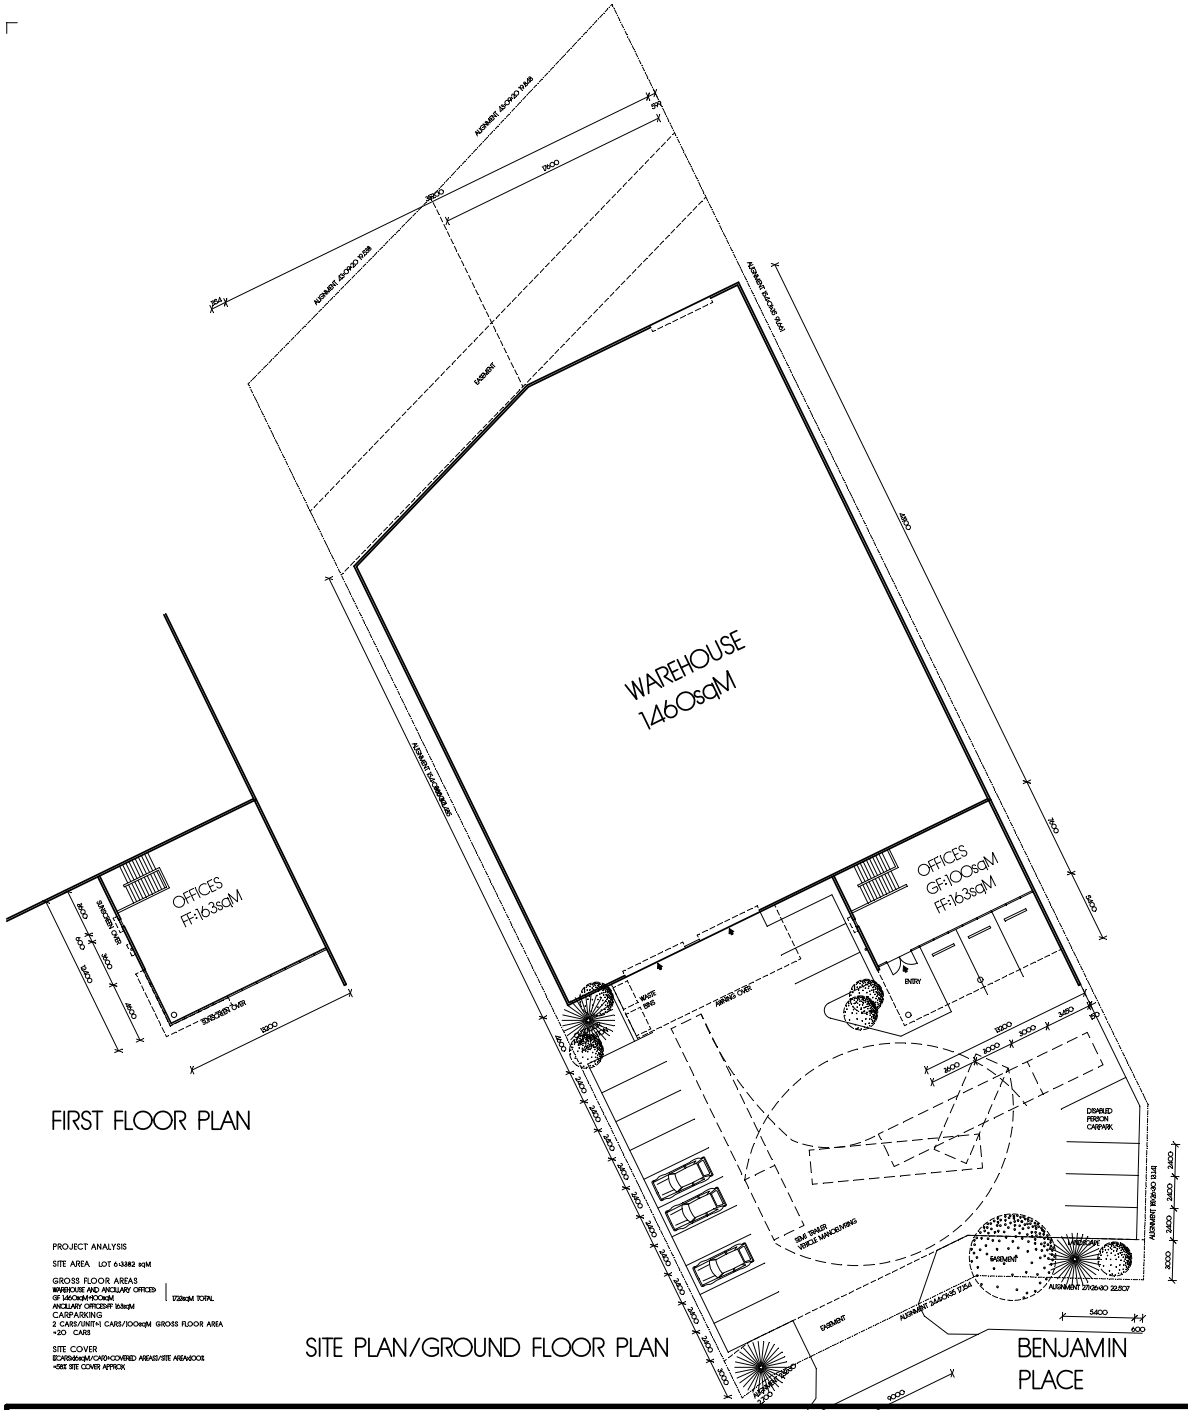
WAREHOUSE
1460sqM
OFFICES
GF:100sqM
FF:163sqM
OFFICES
FF:163sqM
ENTRY
WASTE BINS
AWNING OVER
DISABLED PERSON CARPARK
SMALL SPACE VEHICLE MANOEUVRING
EASEMENT
ALIGNMENT 27/26-40 22.82°
ALIGNMENT 3.66CHAINS 17.24
ALIGNMENT 18.13.18°
ALIGNMENT 8.0CHAINS 18.0
ALIGNMENT 8.0CHAINS 18.0
ALIGNMENT 8.0CHAINS 18.0